THIS DRAWING IS UNPUBLISHED. RELEASED FOR PUBLICATION -.-.
© COPYRIGHT - BY TYCO ELECTRONICS CORPORATION. ALL RIGHTS RESERVED.

LOC	DIST
GP	00

REVISIONS

P	LTR	DESCRIPTION	DATE	DWN	APVD
	A	REVISED (ECR-12-018088)	27MAR2013	BW	HK

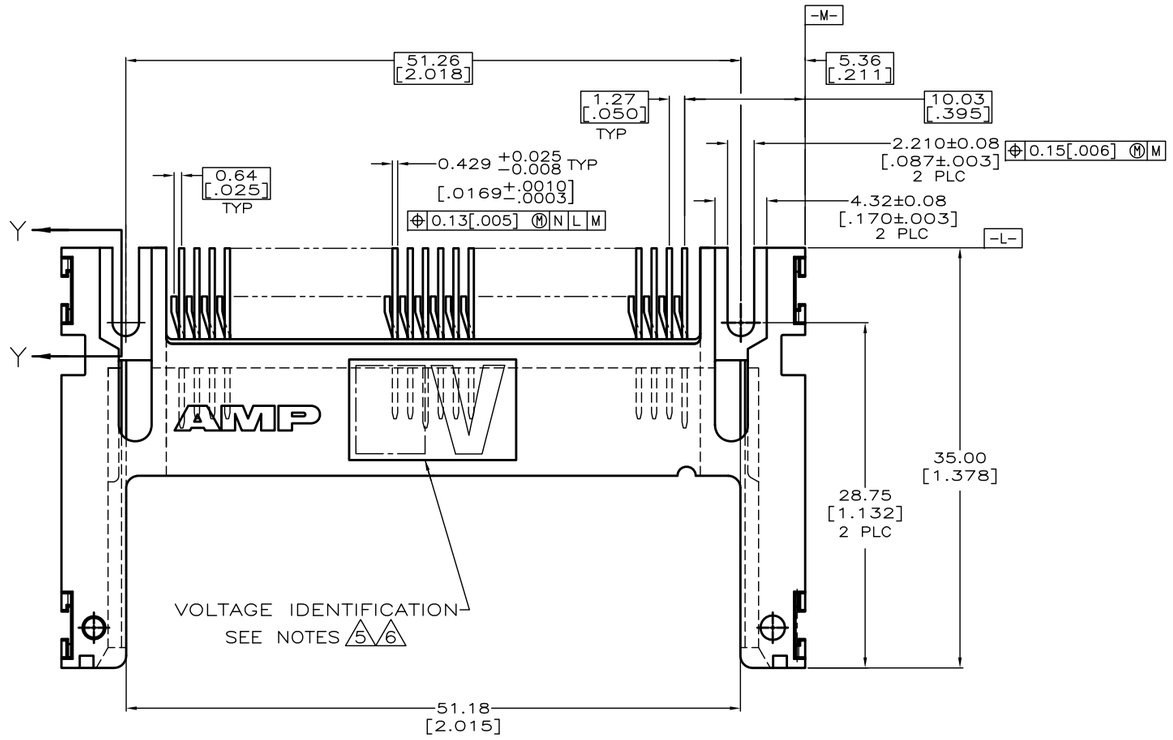

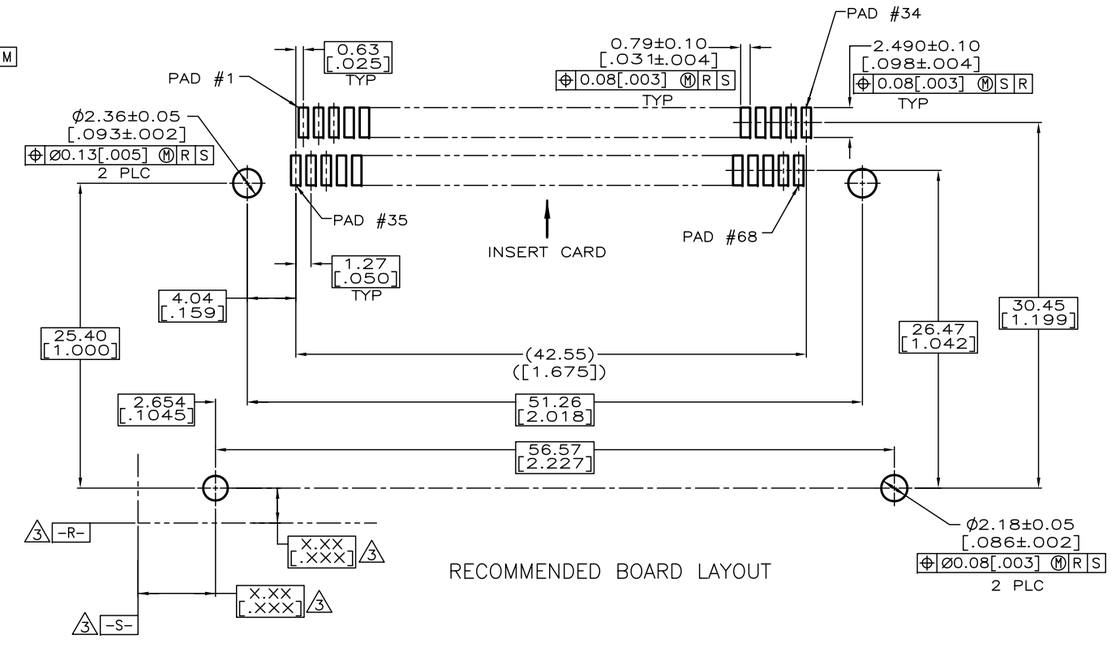

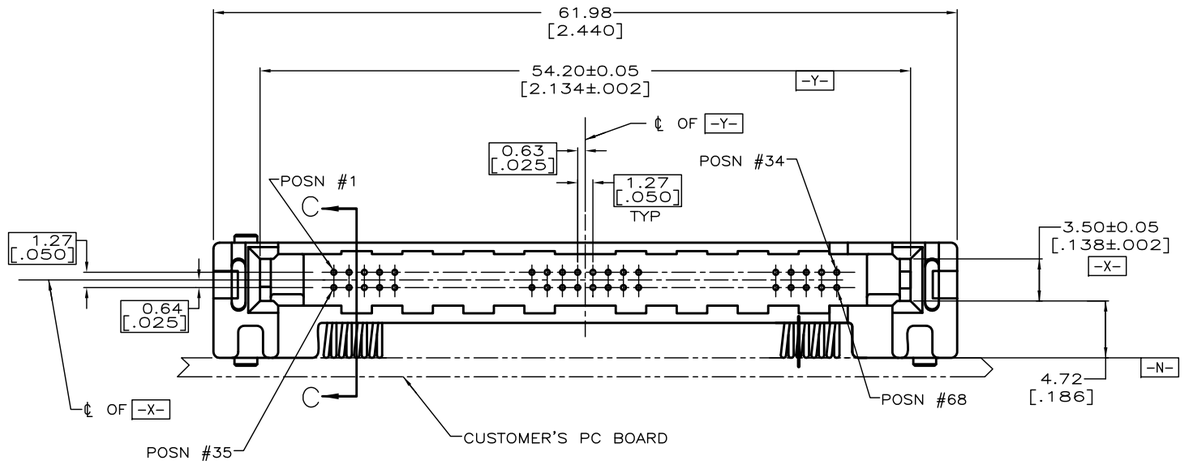

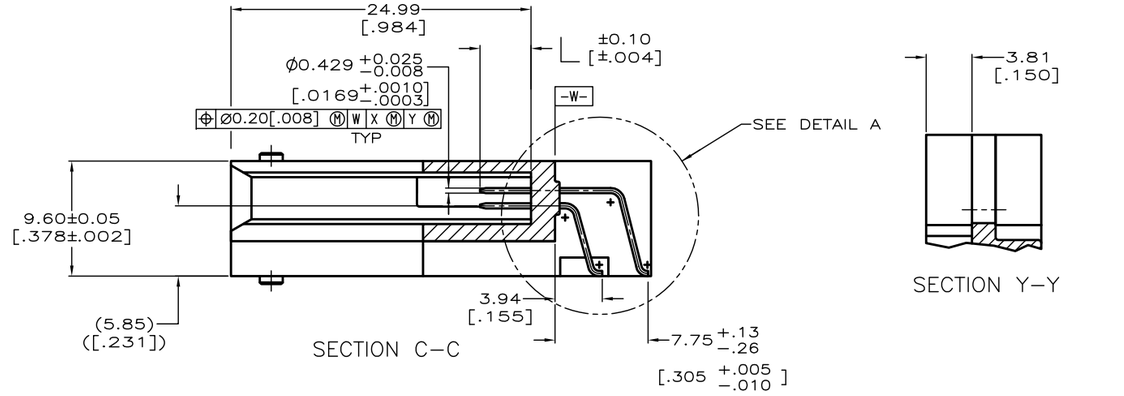

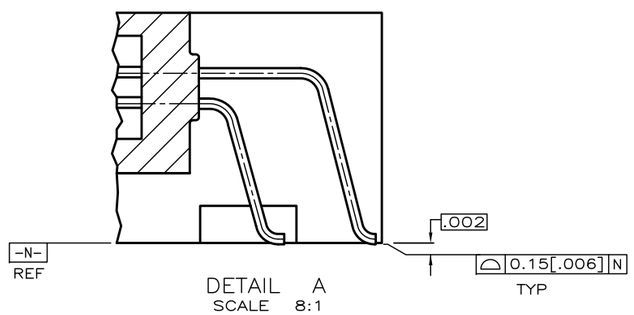

1. PIN:
0.00076[.000030] MINIMUM GOLD IN CONTACT AREA,
0.00381[.000150] MIN TIN ON SOLDER TAILS,
ALL OVER 0.00127[.000050] MINIMUM NICKEL
2. CUSTOMER TO PROVIDE CARD GUIDANCE SYSTEM
3. DATUMS AND BASIC DIMENSIONS ESTABLISHED BY CUSTOMER
4. CONNECTOR REQUIRES USE OF 2 – SIZE 2M SCREWS FOR FASTENING TO PRINTED CIRCUIT BOARD
5. ASSEMBLY KEYED FOR 5 VOLT CARDS
6. ASSEMBLY KEYED FOR LOW VOLT CARDS (3.3V)
7. PACKAGED IN TRAYS, 9 X 17 INCH APPROXIMATE SIZE.
8. PACKAGED IN TRAYS, 9 X 12 INCH APPROXIMATE SIZE.
9. PACKAGED IN TAPE & REEL.
10. MATERIAL:
HOUSING: LCP
COLOR; BLACK
PIN: BRASS
11. OBSOLETE PARTS: OBSOLETE CIS STREAMLINING PER D.RENAUD/D.SINISI

OBSOLETE 11	9	6	1,17,34 35,51,68	ALL OTHER PINS	36,67	~~5535657-5~~
	9	5	1,17,34 35,51,68	ALL OTHER PINS	36,67	~~5535657-4~~
	8	5	1,17,34 35,51,68	ALL OTHER PINS	36,67	~~5535657-3~~
	8	6	1,17,34 35,51,68	ALL OTHER PINS	36,67	5535657-2
	7	5	1,17,34 35,51,68	ALL OTHER PINS	36,67	5535657-1
PACKAGING	VOLTAGE KEYING & IDENTIFICATION		5.0 [.197]	4.25 [.167]	3.5 [.138]	PART NUMBER
			"L" (PIN LENGTH) AND LOCATION			

THIS DRAWING IS A CONTROLLED DOCUMENT.

DIMENSIONS: mm [INCHES]

TOLERANCES UNLESS OTHERWISE SPECIFIED:
0 PLC ± –
1 PLC ± –
2 PLC ± –
3 PLC ± –
4 PLC ± –
ANGLES ± 2°

MATERIAL 10 FINISH 1

DWN L. VARELA – DOCK5 03-28-05
CHK D.L. GORENC 03-28-05
APVD M. WALMSLEY 03-28-05
PRODUCT SPEC –
APPLICATION SPEC –
WEIGHT 7.7 GRAMS
CUSTOMER DRAWING

TE Connectivity

NAME PIN HEADER ASSY, 68 POSN, RAISED HT, TOP BD MTG, SURFACE MT, AMP MEMORY CARD

SIZE	CAGE CODE	DRAWING NO	RESTRICTED TO
A1	00779	C-5535657	–

SCALE 4:1 SHEET 1 OF 1 REV A

COPYRIGHT 2005
TE CONNECTIVITY CORP
ALL RIGHTS RESERVED